DO NOT SCALE FROM THIS DRAWING. USE FIGURED DIMENSIONS IN ALL CASES.
VERIFY DIMENSIONS ON SITE AND REPORT ANY DISCREPANCIES TO THE ARCHITECTS IMMEDIATELELY.
THIS DRAWING TO BE READ IN CONJUNCTION WITH THE ARCHITECTS SPECIFICATION.
THIS DRAWING IS COPYRIGHT AND MAY ONLY BE REPRODUCED WITH THE ARCHITECTS PERMISSION.

NOTES

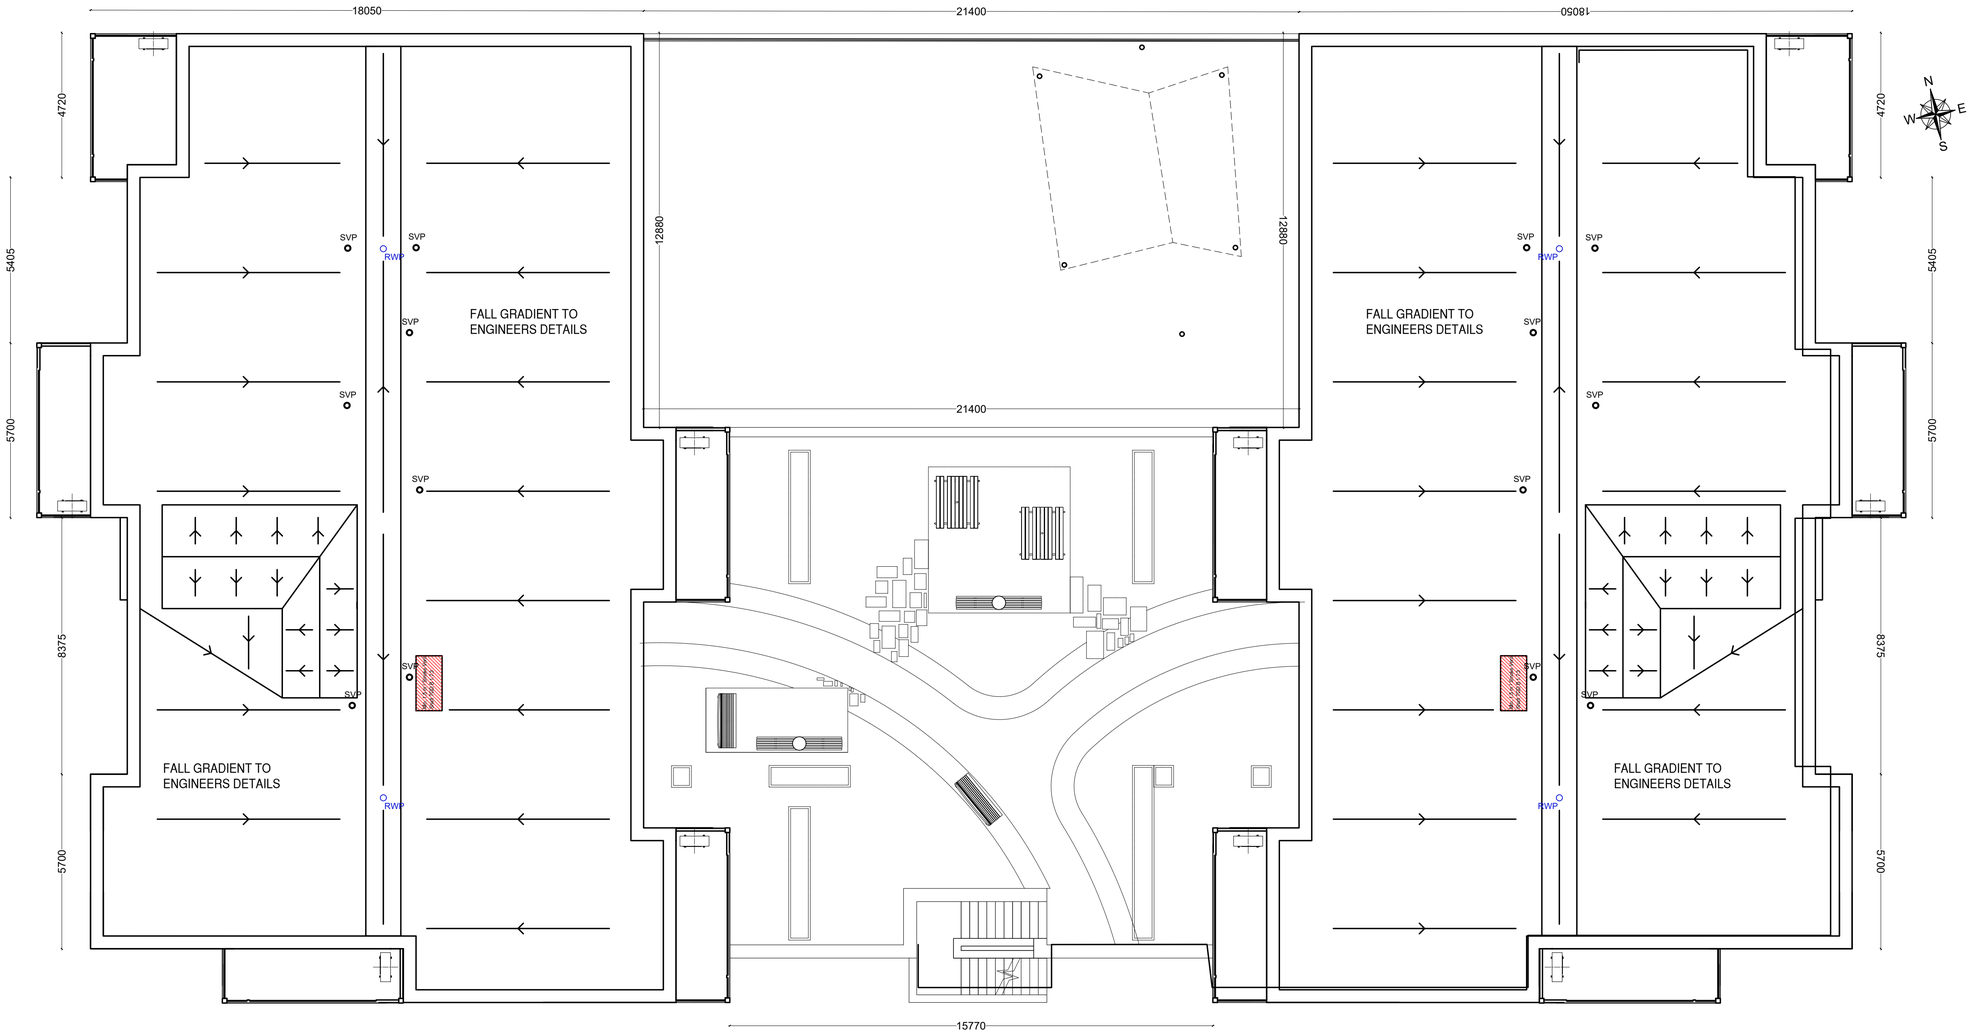

'NEIGHBOURHOOD CENTRE'

ROOF PLAN,

SCALE 1:200 @A3, 1:100@A1

LEGEND:

SVP **Soil Vent Pipe**

RWP **Rainwater Downpipe**

Drainage Direction

Min. 1.5m² Smoke Vent AOV 1500 x 1.1m

Smoke Vent AOV

REV	DATE	DRN	NOTES

PLANNING

Gittens Murray Architects Ltd

TOWN CENTRE - COMMERCIAL

NOTES:

1. FOR INDIVIDUAL UNIT FLOOR LEVELS PLEASE REFER TO ENGINEERING SITE LAYOUT
2. FOR INDIVIDUAL UNIT NORTH POINT ORIENTATION PLEASE REFER TO SITE LAYOUT MAP
3. APPLIED BRICK FINISH IS DEPENDENT ON AVAILABILITY AND SITE LOCATION
4. ALL DIMENSIONS ARE IN mm
5. PLANNING DRAWING ONLY
6. DO NOT SCALE FROM DRAWINGS

DETAIL NUMBER / LOCATION SHEET / DETAIL SHEET — DETAIL NAME — DETAIL SCALE

JOB
WATERROCK HOUSING,
MIDLETON, CO. CORK

CLIENT
HAVEN FALLS LTD.

TITLE
PROPOSED NEIGHBOURHOOD CENTRE
CRECHE & COMMERCIAL
ROOF PLAN

DATE	07.10.2022	SCALE	1:100 @ A1, 1:200@A3
DRN	SH	CHECKED	MG

JOB NUMBER	DRWG NUMBER	REVISION
20/033-LRD-A-NC-104		

GMA
ARCHITECTS
INTERIOR DESIGNERS
5 William St.
Kilkenny.
TEL: (056) 77 53933
FAX: (056) 77 53909
email: info@gmarch.net