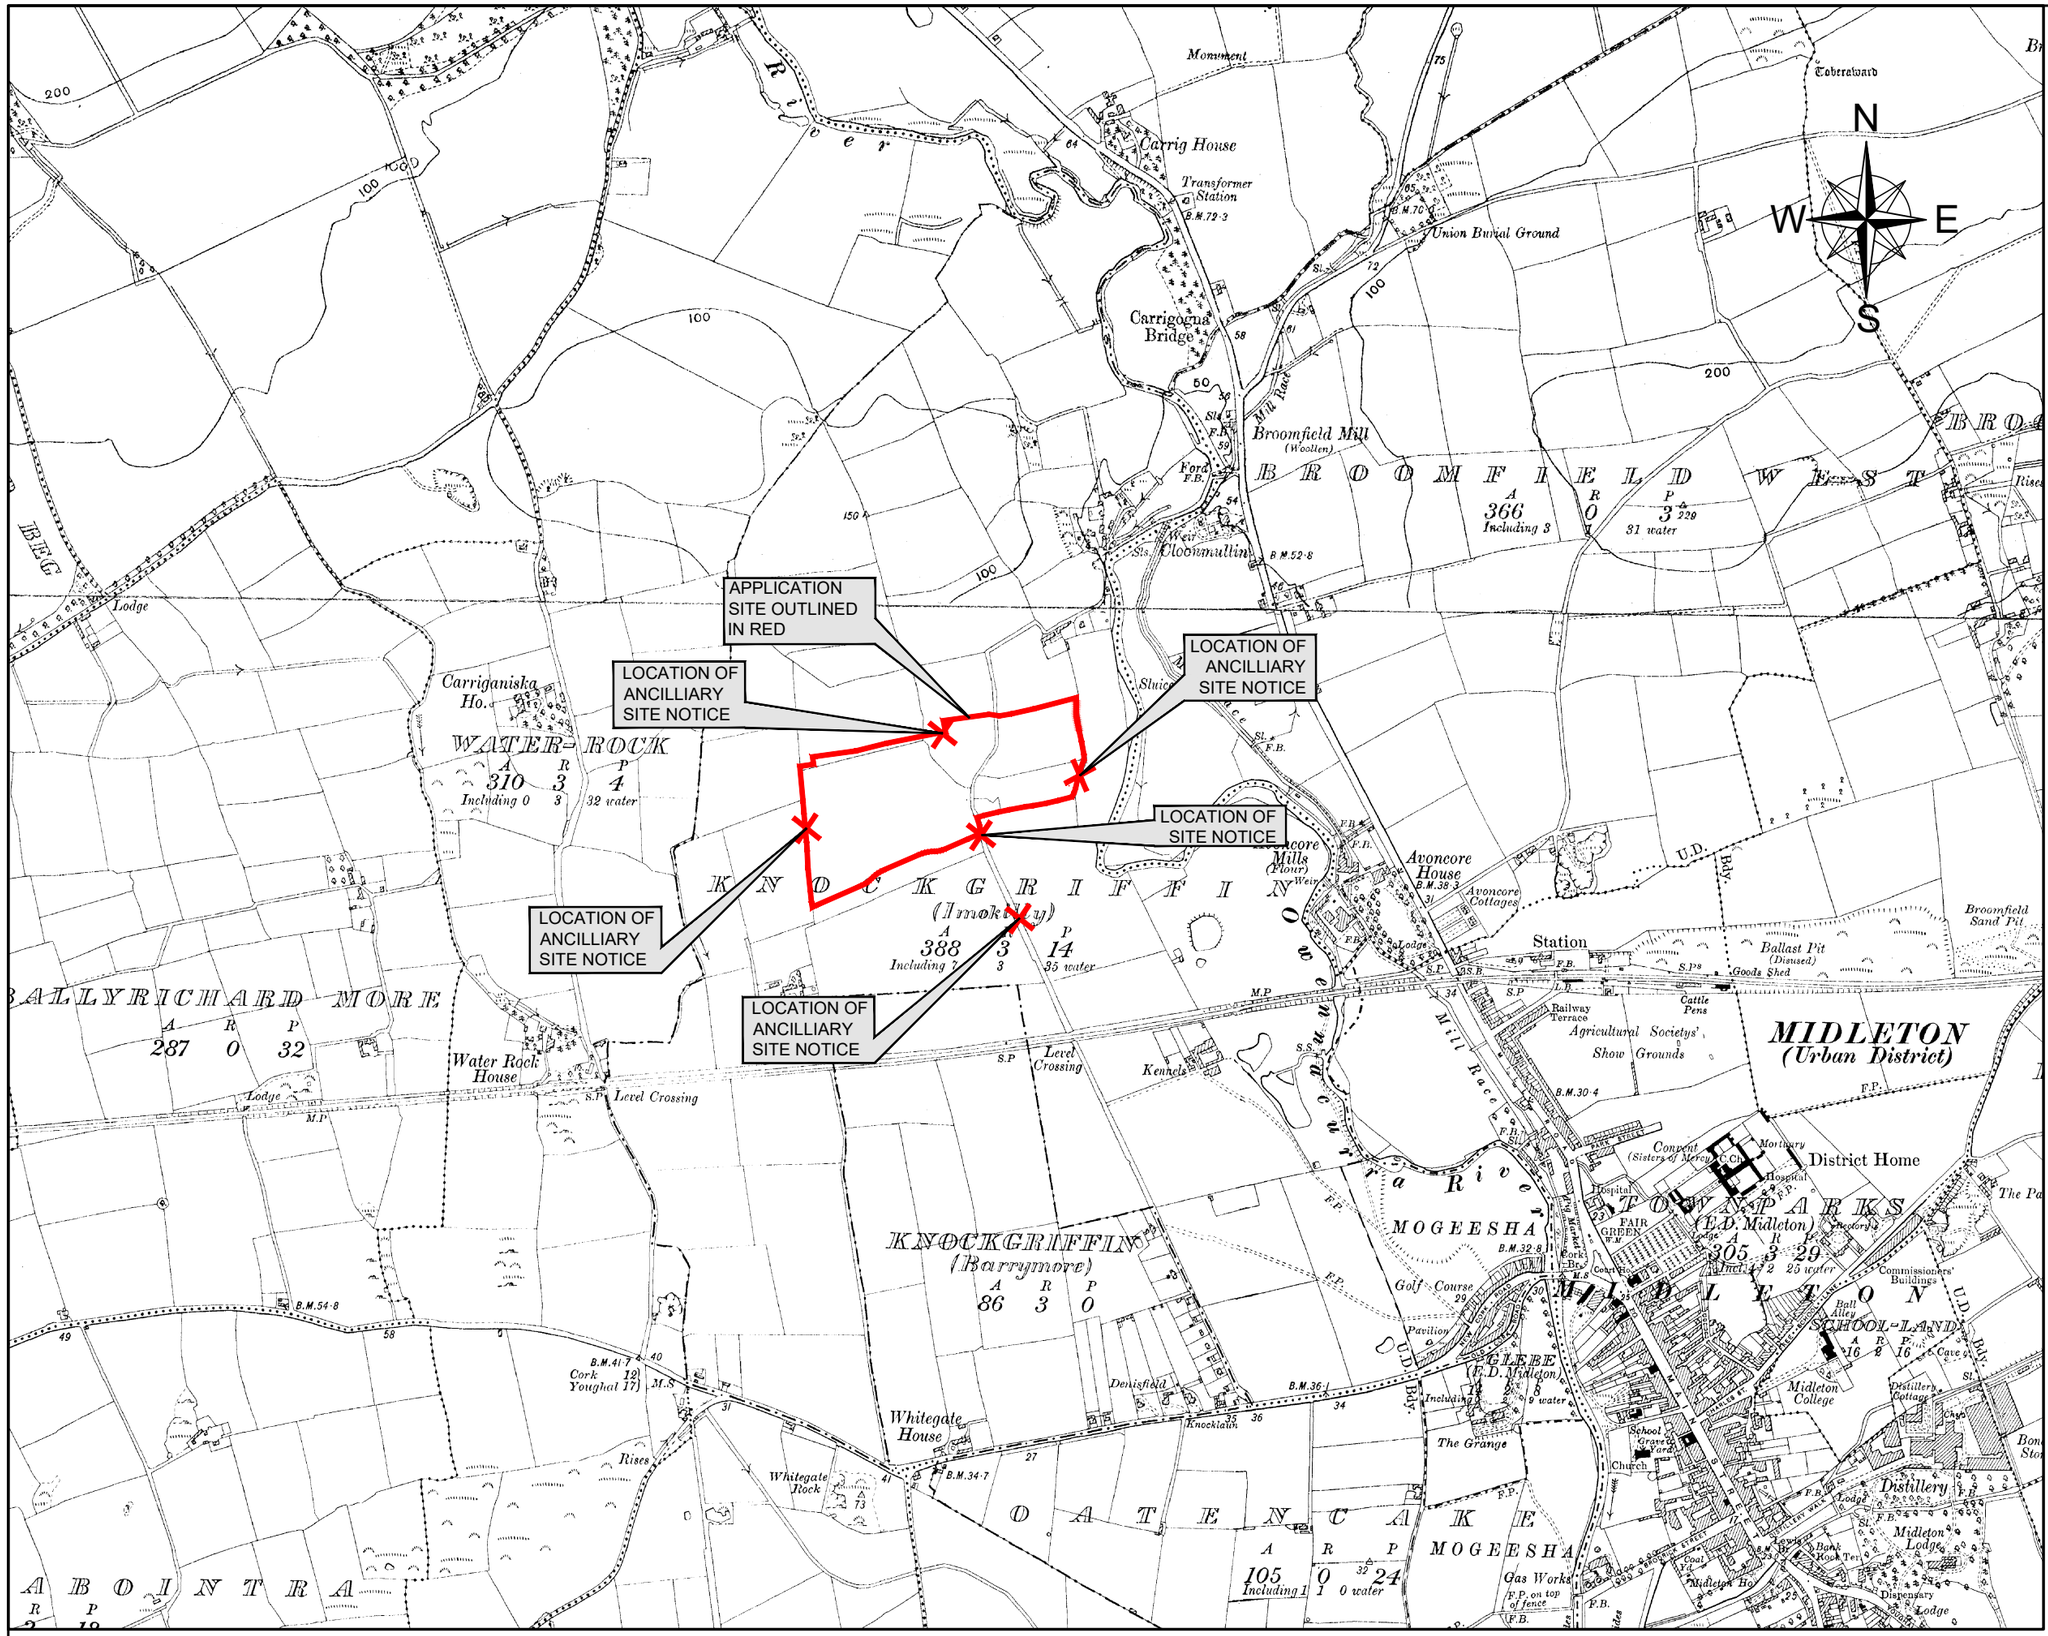


PLANNING APPLICATION BOUNDARY SHOWN IN A RED LINE

POSITION OF SITE NOTICE MARKED WITH A RED 'X'

DETAIL NUMBER / LOCATION SHEET / DETAIL SHEET — DETAIL NAME — DETAIL SCALE

DO NOT SCALE FROM THIS DRAWING. USE FIGURED DIMENSIONS IN ALL CASES.
VERIFY DIMENSIONS ON SITE AND REPORT ANY DISCREPANCIES TO THE ARCHITECTS IMMEDIATELELY.
THIS DRAWING TO BE READ IN CONJUNCTION WITH THE ARCHITECTS SPECIFICATION.
THIS DRAWING IS COPYRIGHT AND MAY ONLY BE REPRODUCED WITH THE ARCHITECTS PERMISSION.

Description:
==========
Historic 6" Latest Edition

Publisher / Source:
==========
Ordnance Survey Ireland (OSi)

Data Source / Reference:
==========
KK020
Revision Date =
Survey Date =
Levelled Date = 31-Dec-1902

KK023
Revision Date =
Survey Date = 31-Dec-1949
Levelled Date = 31-Dec-1952

KK024
Revision Date =
Survey Date =
Levelled Date = 31-Dec-1905

KK019
Revision Date =
Survey Date =
Levelled Date = 31-Dec-1948

File Format:
==========
Tagged Image File Format (TIFF)

File Name:
==========
R_50229845_1.tif

Clip Extent / Area of Interest (AOI):
==========
LLX,LLY= 651216.1059,648635.6111
LRX,LRY= 658226.1059,648635.6111
ULX,ULY= 651216.1059,653829.6111
URX,URY= 658226.1059,653829.6111

Projection / Spatial Reference:
==========
IRENET95_Irish_Transverse_Mercator

Centre Point Coordinates:
==========
X,Y = 654721.1059,651232.6111

Data Extraction Date:
==========
29-Oct-2021

Product Version:
==========
1.3

License / Copyright:
==========
Ordnance Survey Ireland 'Terms of Use' apply.
Please visit 'www.osi.ie/about/terms-conditions'.

© Ordnance Survey Ireland, 2021

Compiled and published by Ordnance Survey Ireland, Phoenix Park, Dublin 8, Ireland.

Unauthorised reproduction infringes Ordnance Survey Ireland and Government of Ireland copyright.

All rights reserved. No part of this publication may be copied, reproduced or transmitted in any form or by any means without the prior written permission of the copyright owners.

The representation on this map of a road, track or footpath is not evidence of the existence of a right of way.

Ordnance Survey maps never show legal property boundaries, nor do they show ownership of physical features.

© Suirbhéireacht Ordanáis Éireann, 2021

Arna thiomsú agus arna fhoilsiú ag Suirbhéireacht Ordanáis Éireann, Páirc an Fhionnuisce, Baile Átha Cliath 8, Éire.

Sáraíonn atáirgeadh neamhúdaraithe cóipcheart Shuirbhéireacht Ordanáis Éireann agus Rialtas na hÉireann.

Gach cead ar cosnamh. Ní ceadmhach aon chuid den fhoilseachán seo a chóipeáil, a atáirgeadh nó a tharchur in aon fhoirm ná ar aon bhealach gan cead i scríbhinn roimh ré ó úinéirí an chóipchirt.

Ní hionann bóthar, bealach nó cosán a bheith ar an léarscáil seo agus fianaise ar chead slí.

Ní thaispeánann léarscail de chuid Ordanáis Shuirbhéireacht na hÉireann teorann phointí dleathúil de mhaoin riamh, ná úinéireacht de ghnéithe fhisiciúla.

PLANNING

Gittens Murray Architects Ltd

JOB
WATERROCK HOUSING
MIDLETON,
CO.CORK

CLIENT
HAVEN FALLS LTD.

TITLE
SITE LOCATION MAP
1:10560 ( 6" HISTORIC )

| | |
|---|---|
| DATE 07.10.2022 | SCALE 1:10560@A3 |
| DRN SH | CHECKED |

| JOB NUMBER | DRWG NUMBER | REVISION |
|---|---|---|
| 20/033 | LRD-S-LC-001 | |

GMA
ARCHITECTS
INTERIOR DESIGNERS

5 William St.
Kilkenny.

TEL: (056) 77 53933
FAX: (056) 77 53909
email: info@gmarch.net